


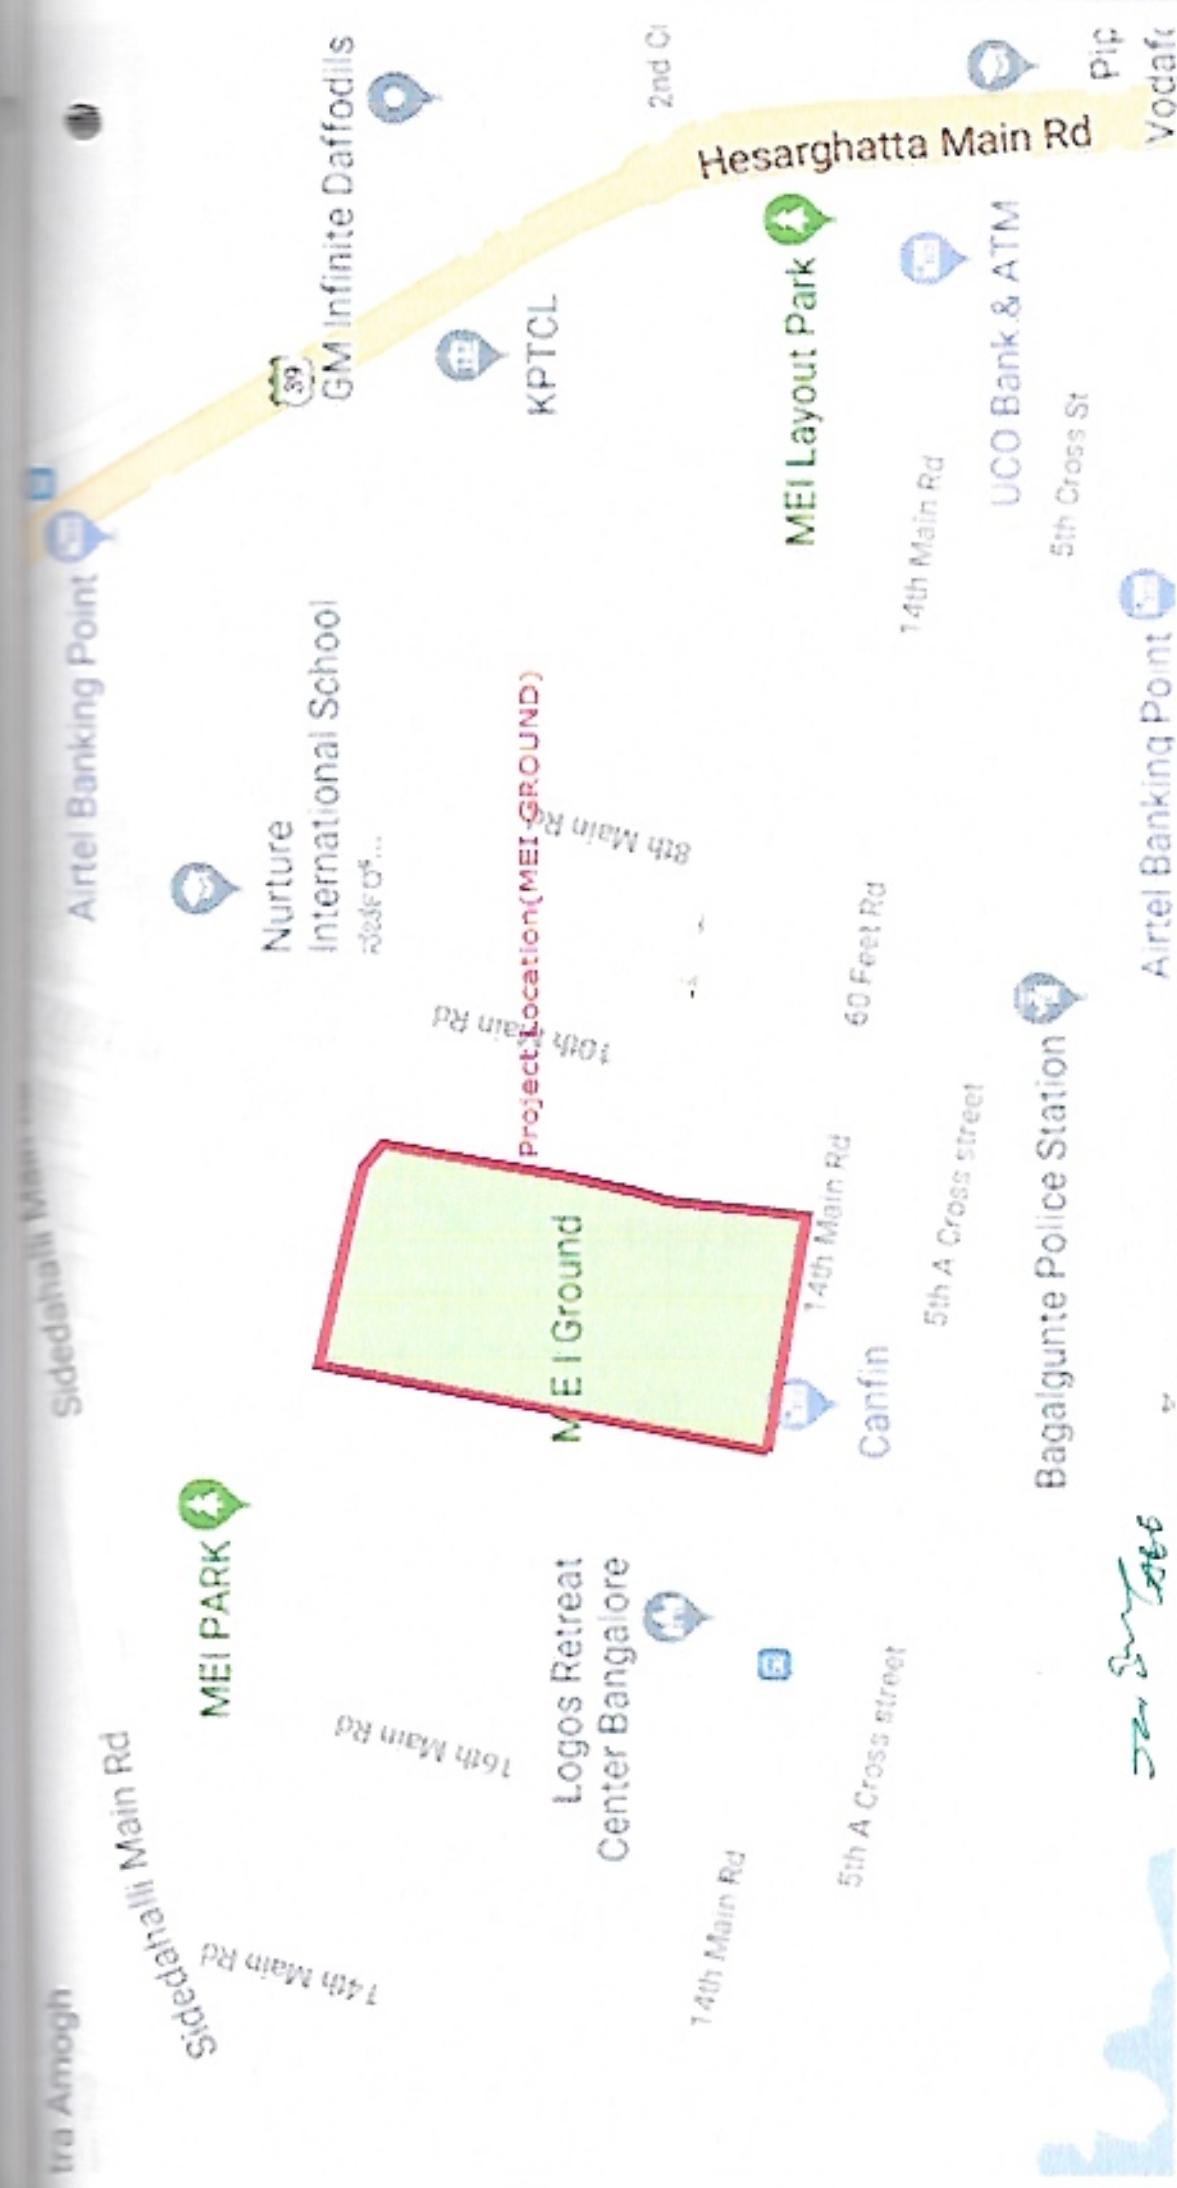

CLIENT: 	PROJECT: Development works to MEI Play Ground	Dwg Title: Location Map(Key Map)		Scale: N.T.S
		Dwg no:		Date
		Rev: RO		
				BRUHAT BANGALORE MAHANAGARA PALIKE